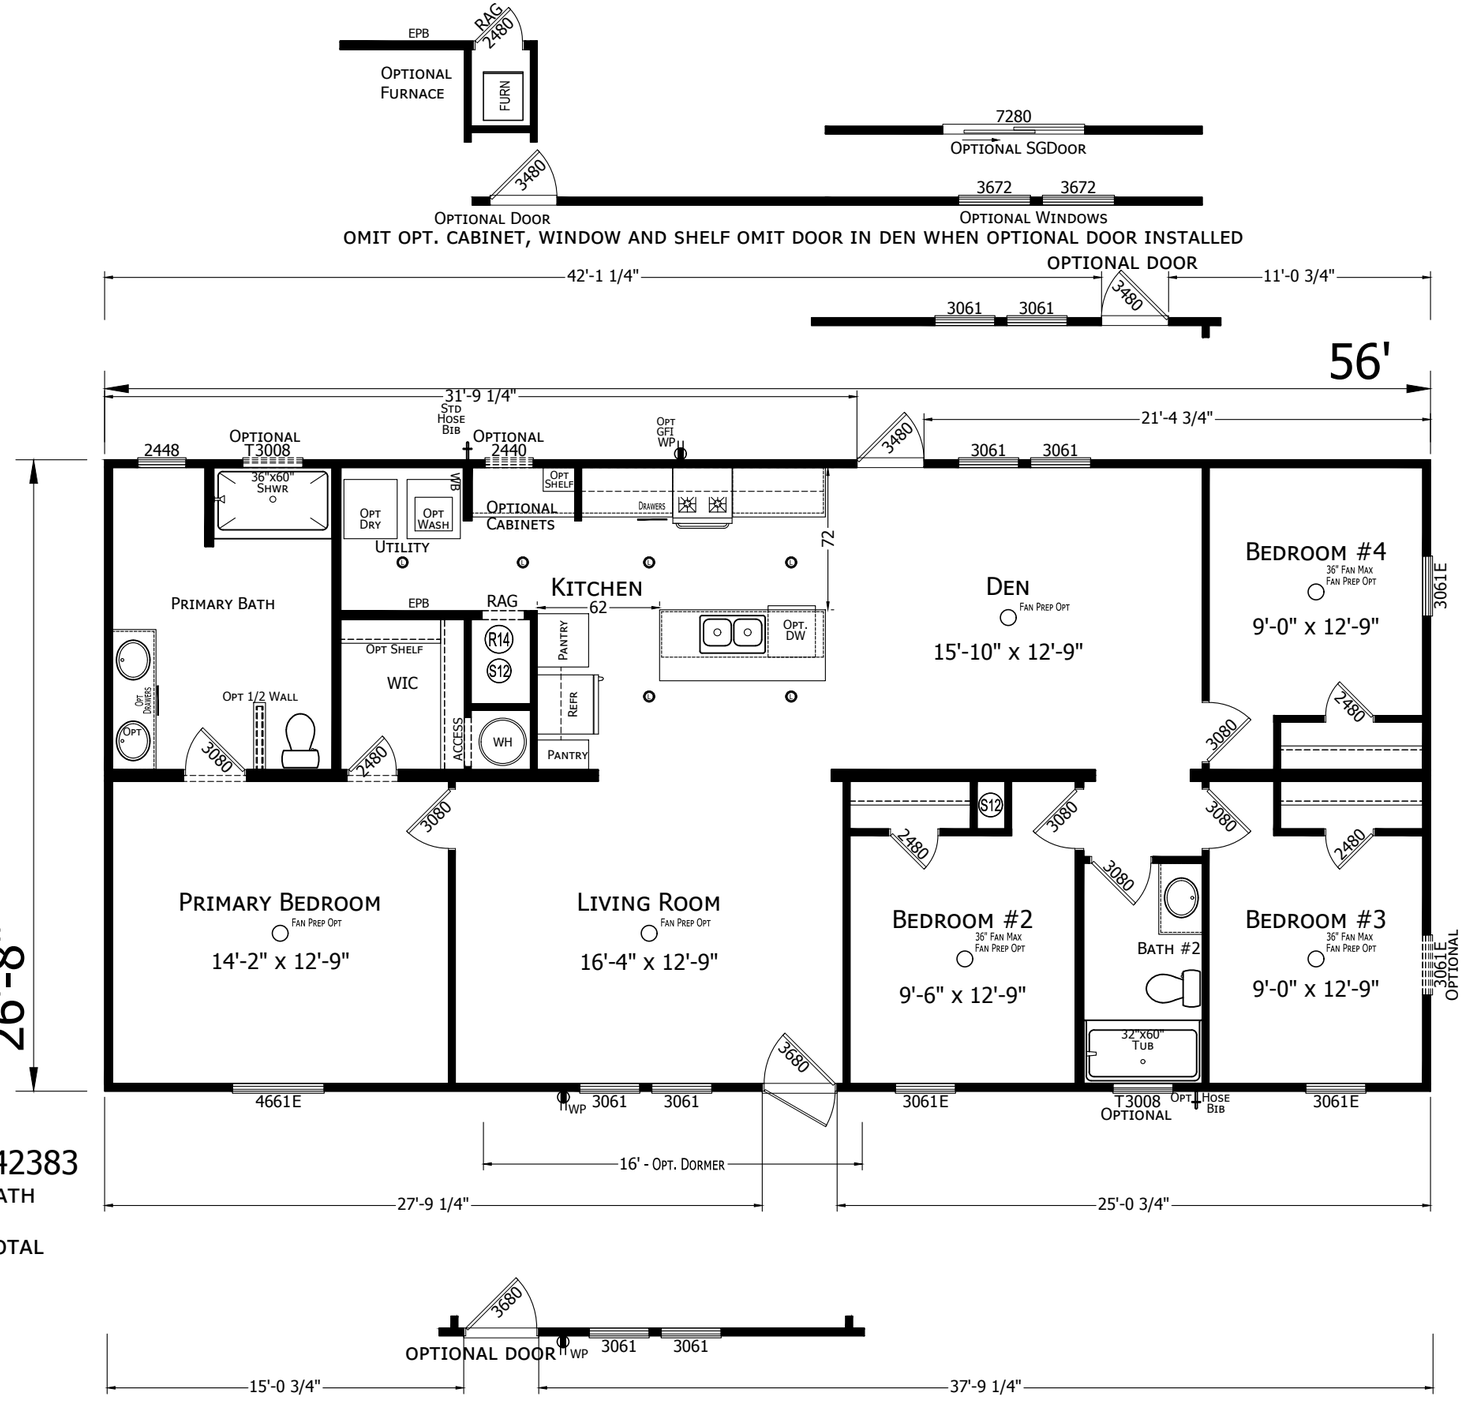

261-2856H42383
3 BEDROOM 2 BATH
56'-0" x 26'-8"
1493 SQ. FT. TOTAL

CHAMPION
MANUFACTURED BEAUTIFULLY™
P.O. BOX 2097 HWY 100 EAST LAKE CITY, FL 32056

MODIFICATIONS

PROJECT: 261-2856H42383 56'-0" x 26'-8" 4BD 2 BT
DRAWN BY: Rod
DATE: 11-21-24
SCALE: 3/16" = 1'-0"

TITLE: LITERATURE PLAN
FILENAME: 2856H42383

SHEET: L-101

PROPRIETARY AND CONFIDENTIAL
THESE DRAWINGS AND SPECIFICATIONS ARE ORIGINAL, PROPRIETARY AND CONFIDENTIAL MATERIALS OF CHAMPION.
COPYRIGHT © 1976-2025 BY CHAMPION