


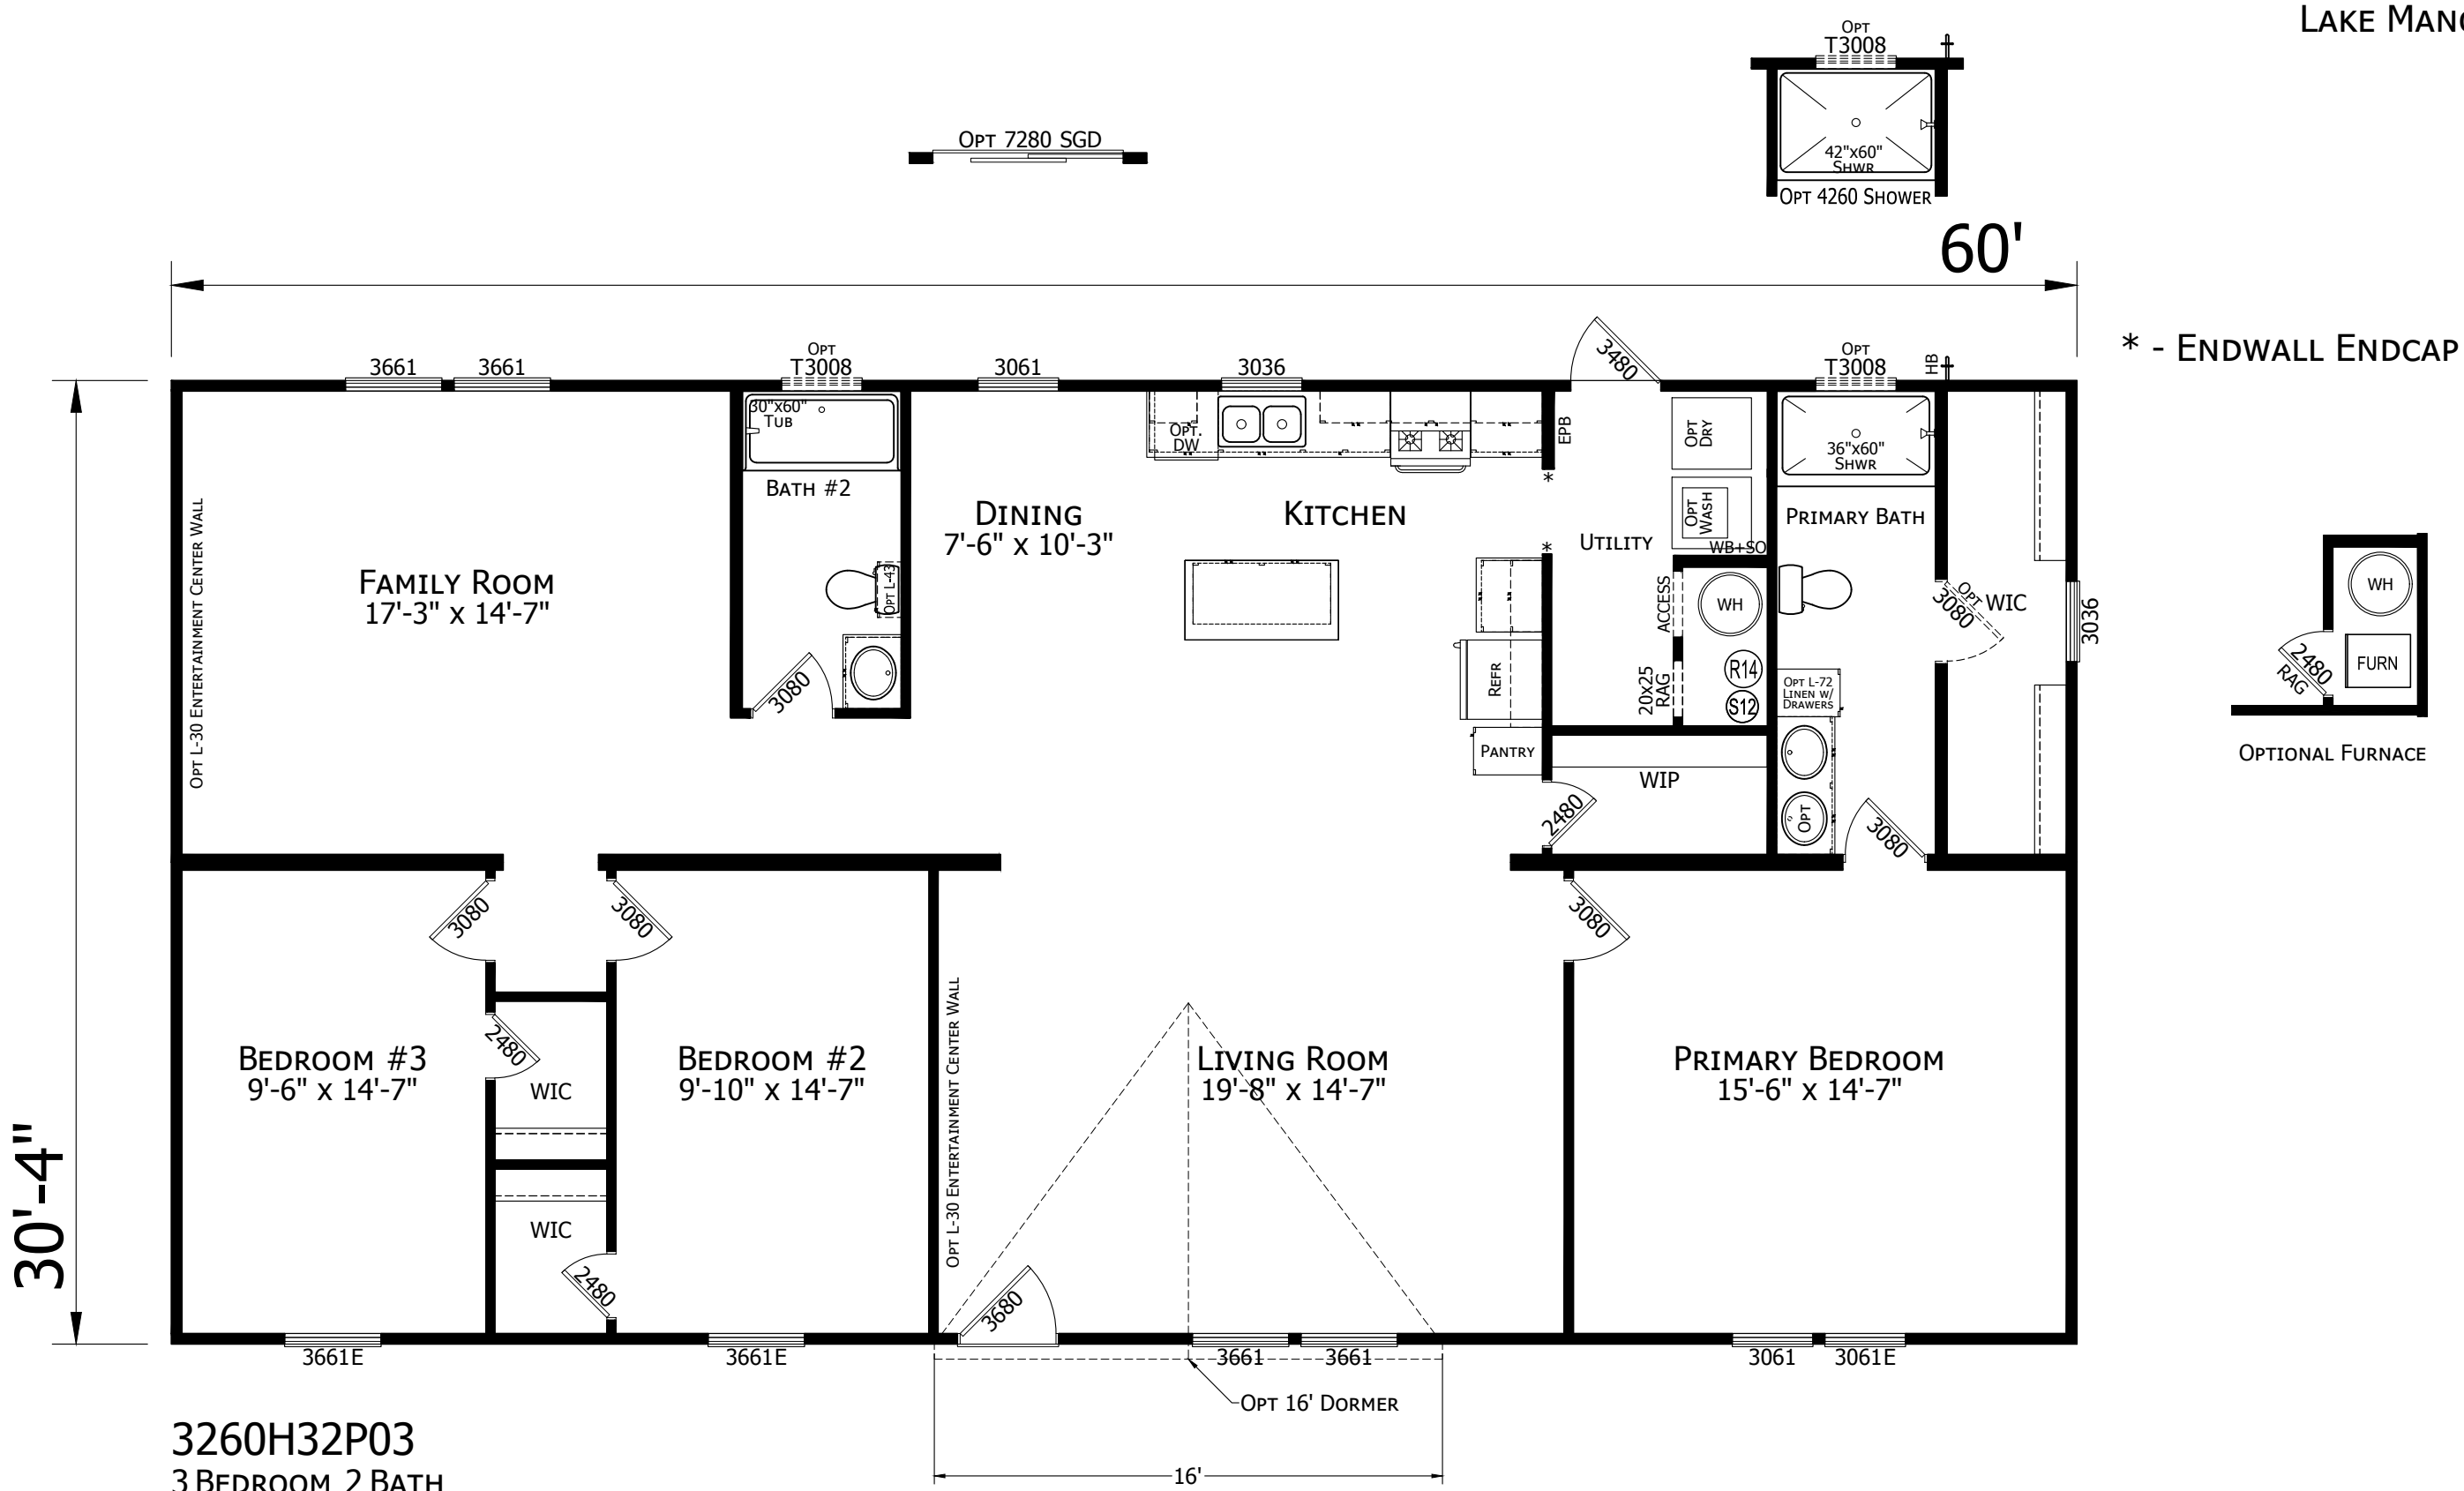

3260H32P03
3 BEDROOM 2 BATH
60'-0" x 30'-4"
1820 SQ. FT. TOTAL

NOTE: ROOM SIZES INCLUDE WALL DIMENSIONS AND ARE NOT INDICATIVE OF TRUE NET DIMENSIONS

CHAMPION HOME BUILDERS 755 W. BIG BEAVER ROAD, SUITE 1000 TROY, MI 48064 PHONE: 248-614-8200		MODIFICATIONS	PROJECT: 261-3260H32P03 60'-0" x 30'-4" 3 BD 2 BT	TITLE: LITERATURE PLAN	SHEET: L-101
			DRAWN BY: STAFF	FILENAME: 261-LM3260H32P03	PROPRIETARY AND CONFIDENTIAL THESE DRAWINGS AND SPECIFICATIONS ARE ORIGINAL, PROPRIETARY AND CONFIDENTIAL MATERIALS OF CHAMPION. COPYRIGHT © 1976-2025 BY CHAMPION
			DATE: 03-12-24		
			SCALE: 3/16" = 1'-0"		